




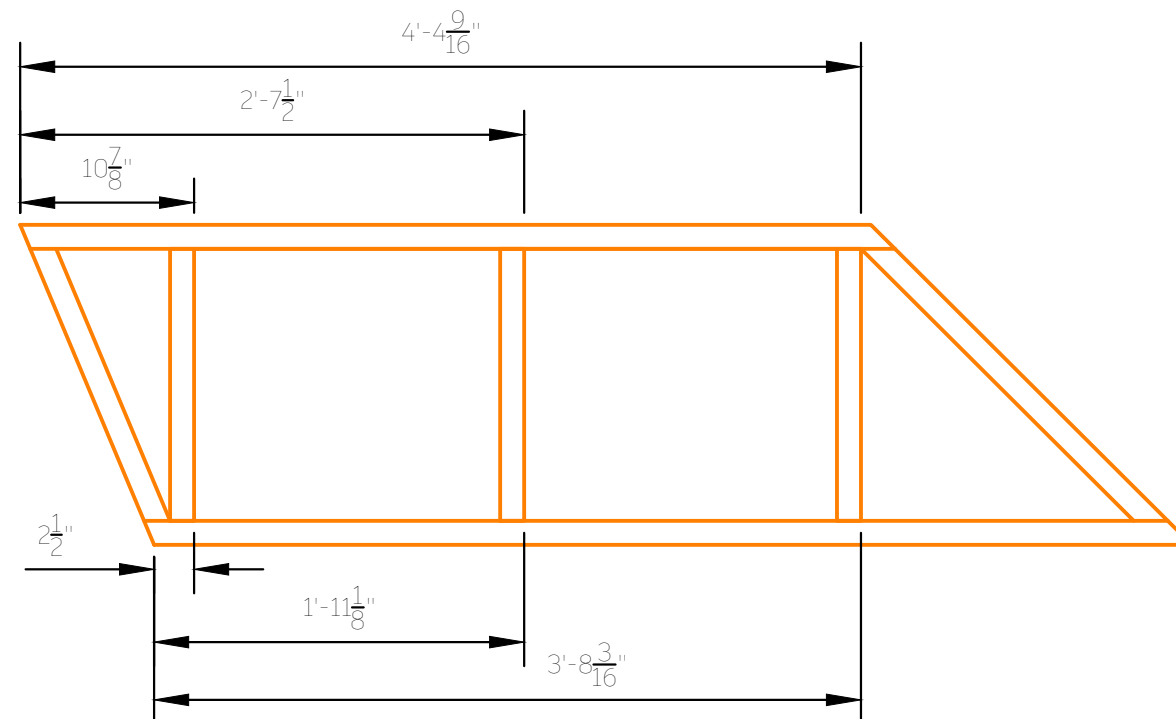

8.1 Platform 2, Section A - Toggle Placement

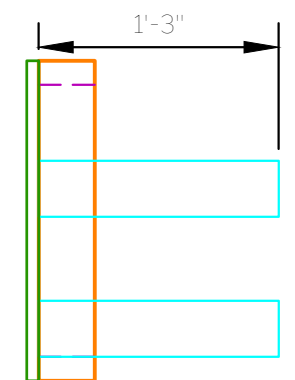

8.2 Platform 2, Section A - Leg Placement/ Inset
TOP, SIDE, FRONT VIEW

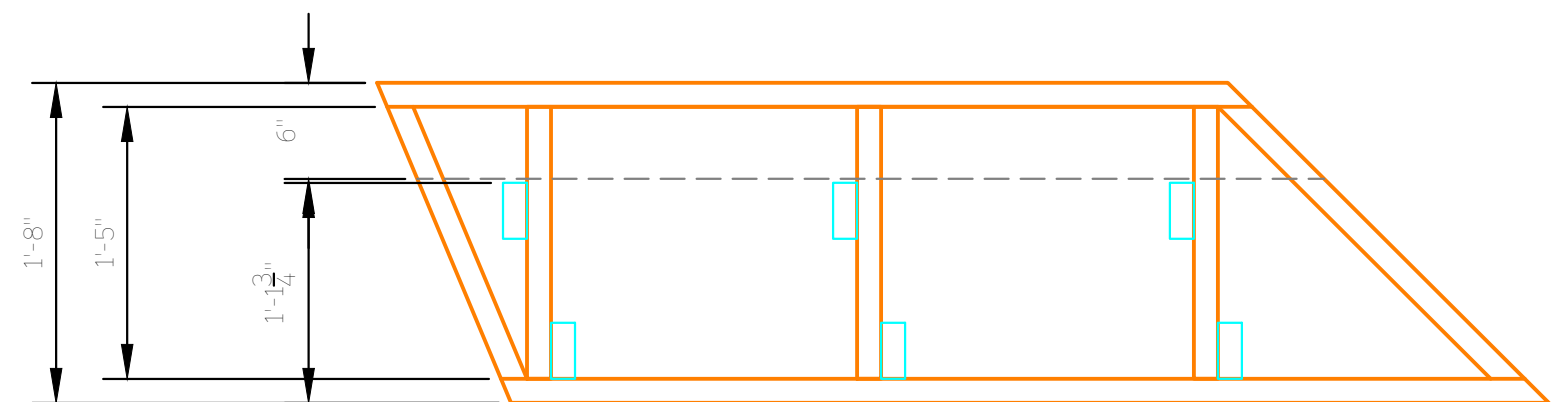

University of Arizona

College of Fine Arts

School of Theatre, Film, & Television

GENERAL NOTES

Toggle Measurements to right side
Use screws to fasten
Label each platform/ section
See Anna with any questions

LINE STYLES


2 x 4	OSB Lid	Hidden Lines	Legs	6" Inset	

REVISION/ ISSUE	DATE
Rev 1	10/16/25
Director	Greg Pierotti
Technical Director	Daniel Staggs
Scenic Design	Irene Nguyen
Drafted By	Anna Fountain

Project Name


Love and Information
Platform 2 Section A
Orthographic & Toggle Layout

Plot Date	Sheet
10/16/25	1 of 13
Scale	
1" = 1'-0"	

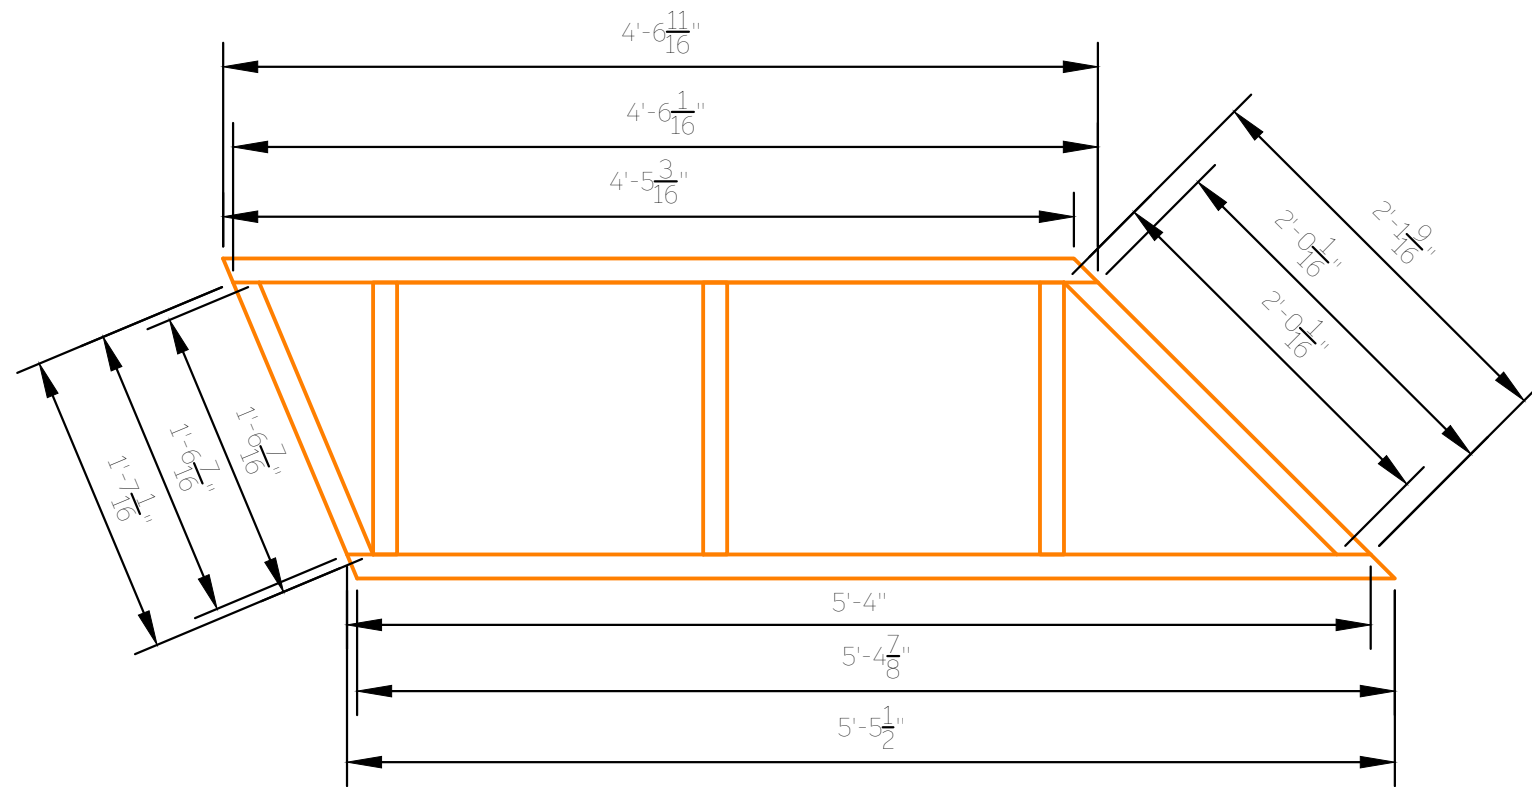



8.3 Platform 2, Section A - Angle Measurements

Scale: 1" = 1'-0"

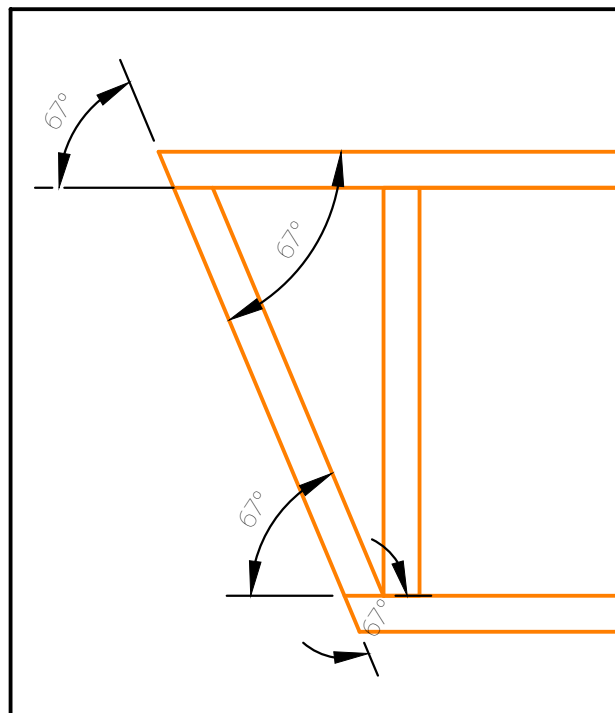

8.4 Platform 2, Section A - Angle Details

Scale: 1 1/2" = 1'-0"

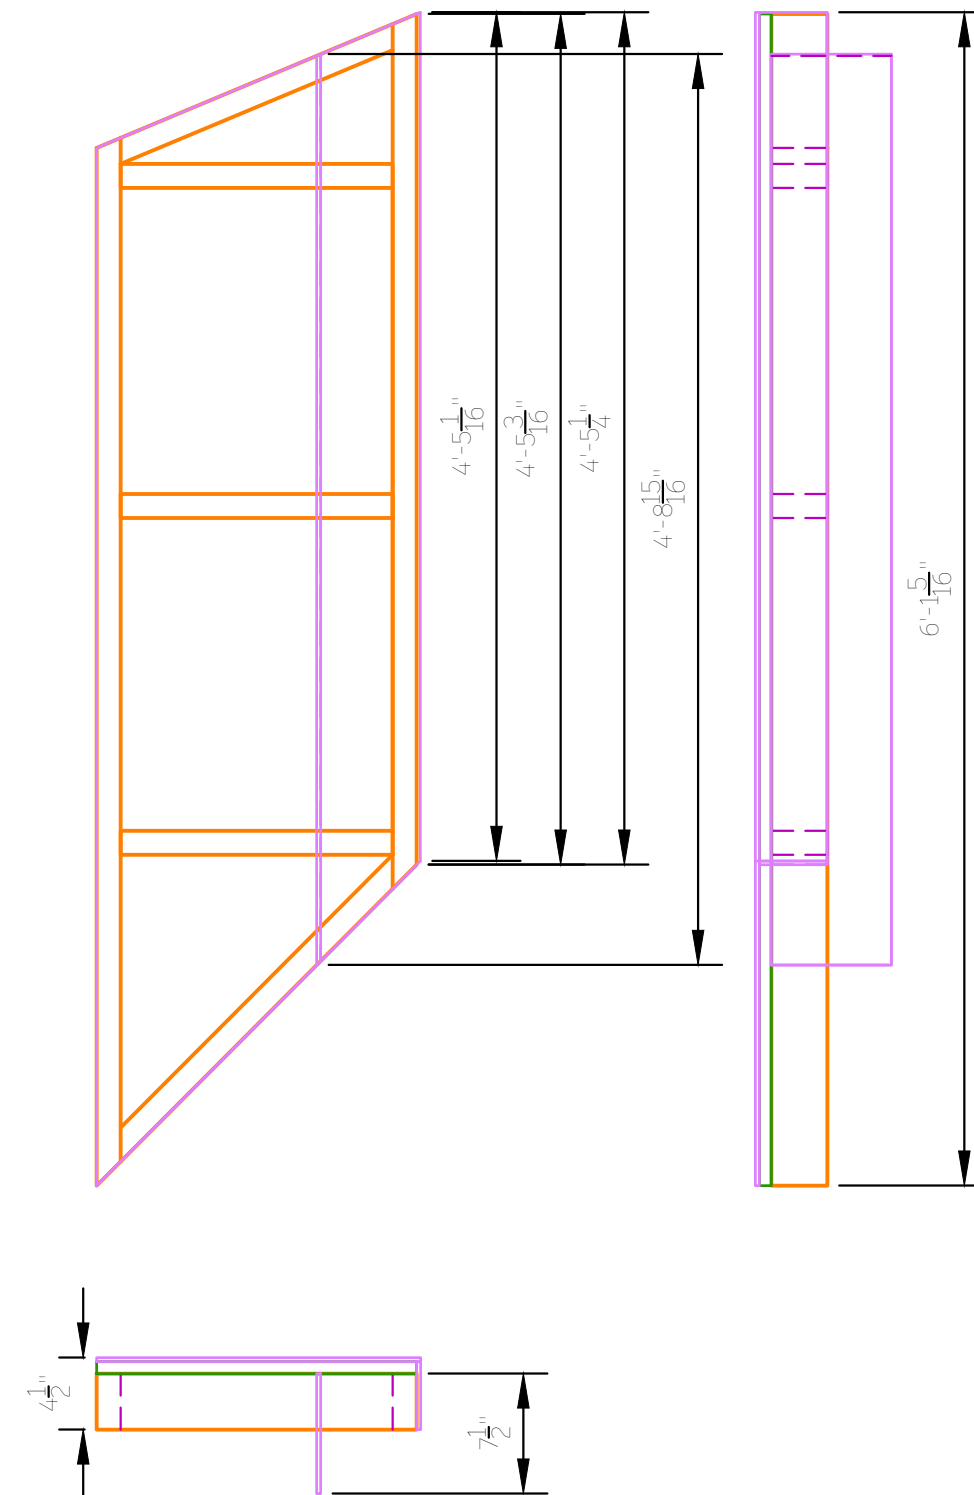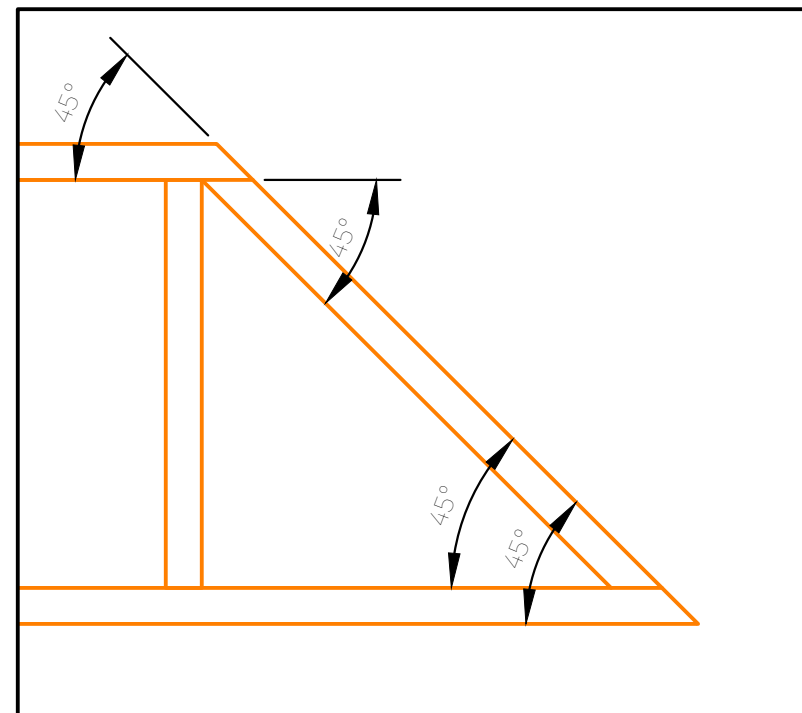

8.5 Platform 2, Section A - MDF Layout
TOP, SIDE, FRONT VIEW

Scale: 1" = 1'-0"

GENERAL NOTES


- Toggle Measurements to right side
- Use screws to fasten
- Label each platform/ section
- Angle Measurements shows full 2x4 length as well as measurements once angles have been cut
- MDF Lid caps both sides
- See Anna with any questions

LINE STYLES	2 x 4	OSB Lid	Hidden Lines	MDF Lid	


REVISION/ ISSUE	DATE
Rev 1	10/16/25
Director	Greg Pierotti
Technical Director	Daniel Staggs
Scenic Design	Irene Nguyen
Drafted By	Anna Fountain

Project Name
Love and Information
Platform 2 Section A
Angle Details & MDF Layout


Plot Date 10/16/25	Sheet 2 of 13
Scale Varies	

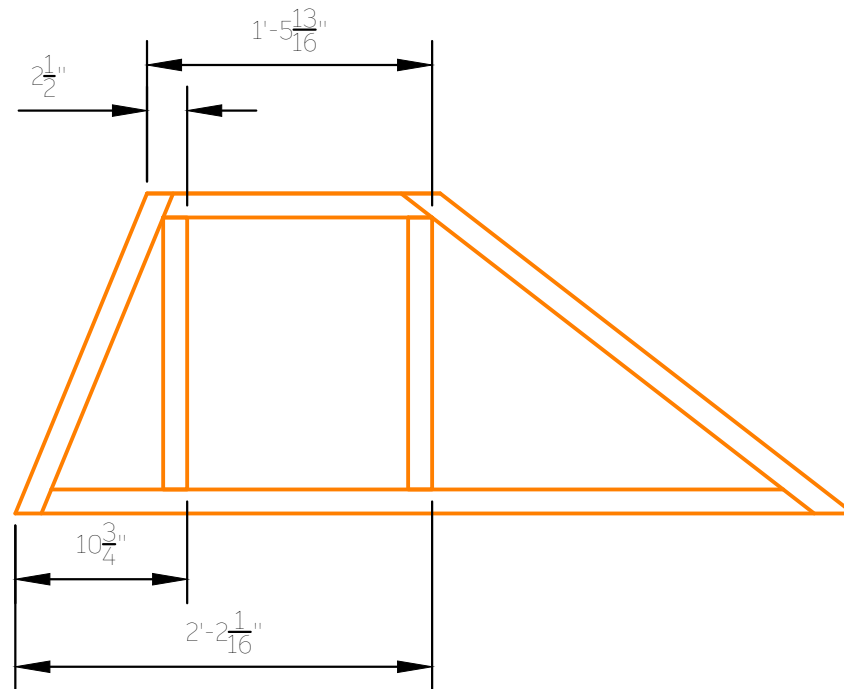

9.1 Platform 2, Section B - Toggle Placement

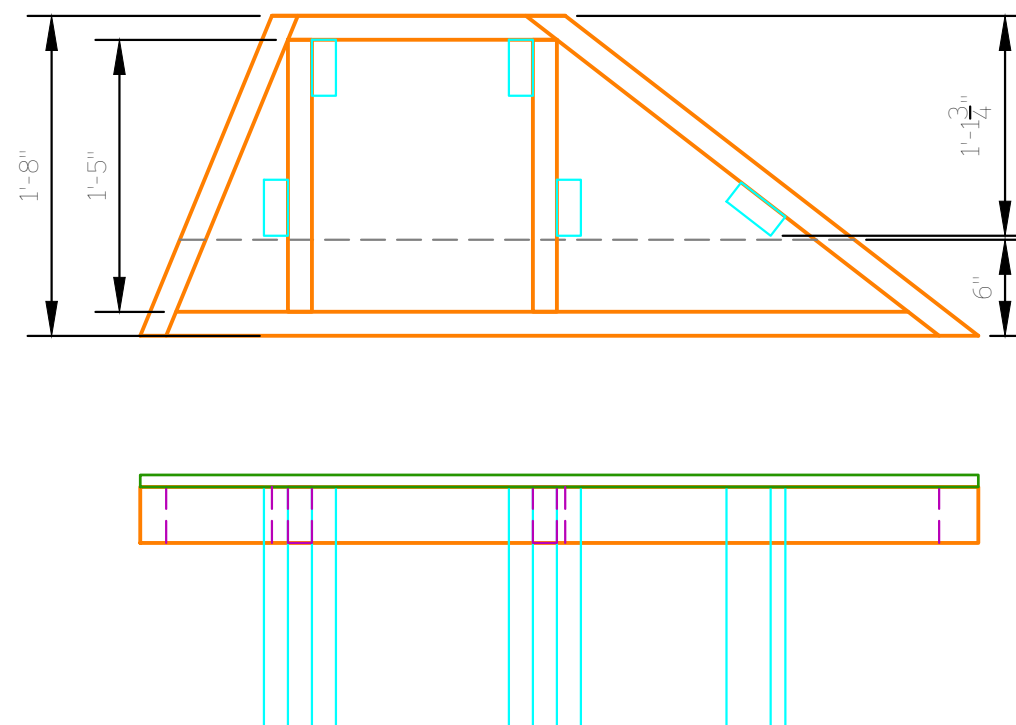

9.2 Platform 2, Section B - Leg Placement/ Inset
TOP, SIDE, FRONT VIEW

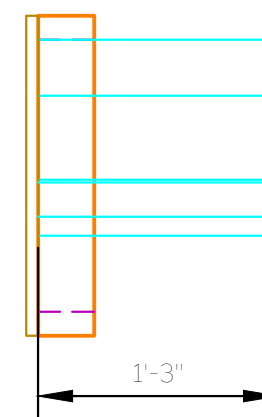

University of Arizona

College of Fine Arts

School of Theatre, Film, & Television

GENERAL NOTES

Toggle Measurements to right side
Use screws to fasten
Label each platform/ section
See Anna with any questions

LINE STYLES

2 x 4	OSB Lid	Hidden Lines	Legs	6" Inset

REVISION/ ISSUE	DATE
Rev 1	10/16/25

Director	Greg Pierotti
Technical Director	Daniel Staggs
Scenic Design	Irene Nguyen
Drafted By	Anna Fountain

Project Name

Love and Information

Platform 2 Section B

Orthographic & Toggle Layout

Plot Date	Sheet
10/16/25	3 of 13
Scale	
1" = 1'-0"	

GENERAL NOTES

Toggle Measurements to right side
Use screws to fasten
Label each platform/ section
Angle Measurements shows full 2x4 length as well as measurements once angles have been cut
MDF Lid caps both sides
See Anna with any questions


LINE STYLES

	2 x 4	OSB Lid	Hidden Lines	MDF Lid	Legs

REVISION/ ISSUE	DATE
Rev 1	10/16/25
Director	Greg Pierotti
Technical Director	Daniel Staggs
Scenic Design	Irene Nguyen
Drafted By	Anna Fountain


Project Name
Love and Information
Platform 2 Section B
Angle Details & MDF Layout

Plot Date 10/16/25	Sheet 4 of 13
Scale Varies	

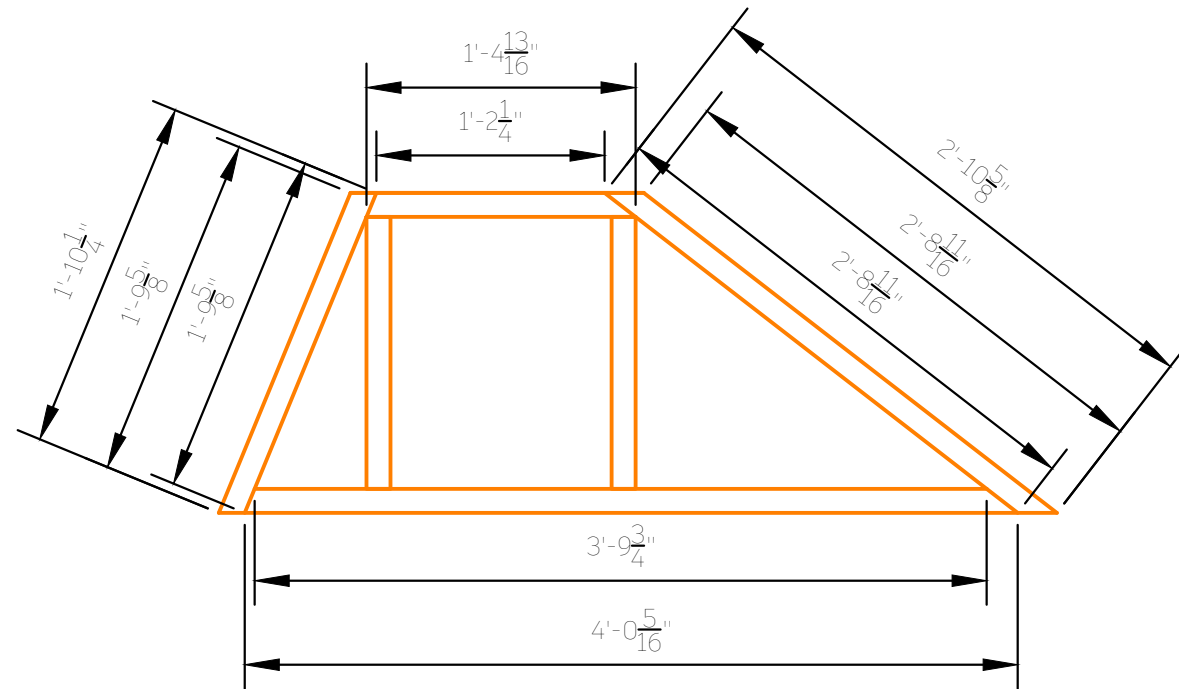




9.3 Platform 2, Section B - Angle Measurements

Scale: 1" = 1'-0"

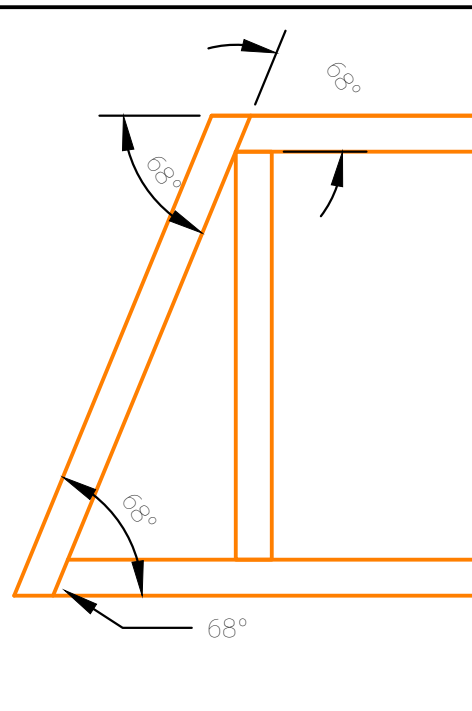


9.4 Platform 2, Section B - Angle Details

Scale: 1 1/2" = 1'-0"

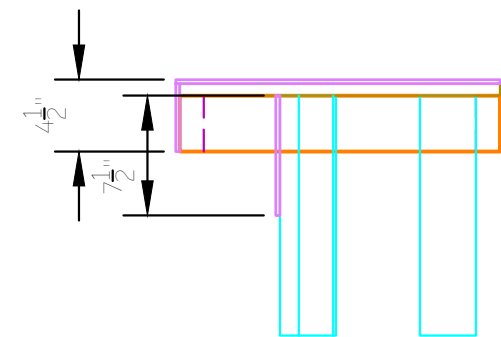
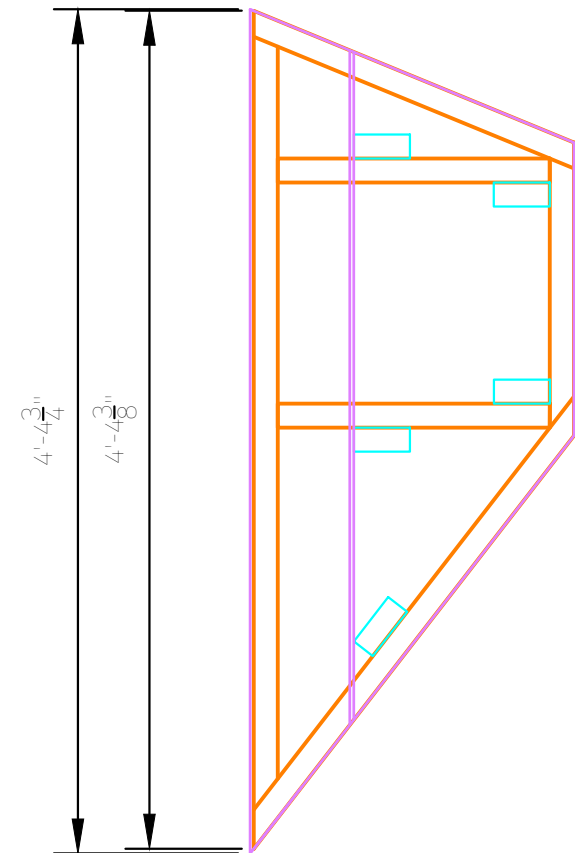
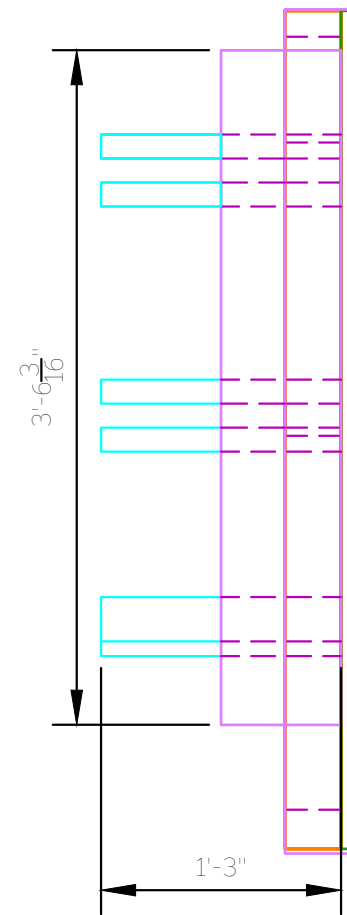


9.5 Platform 2, Section B - MDF Layout
TOP, SIDE, FRONT VIEW

Scale: 1" = 1'-0"

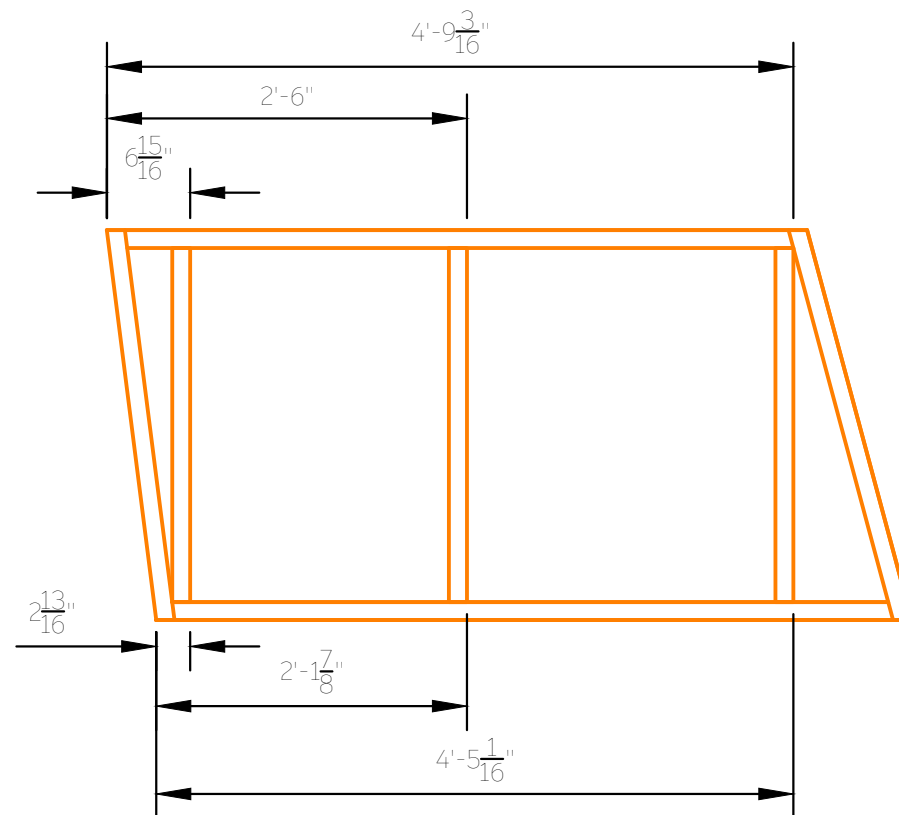

10.1 Platform 2, Section C - Toggle Placement

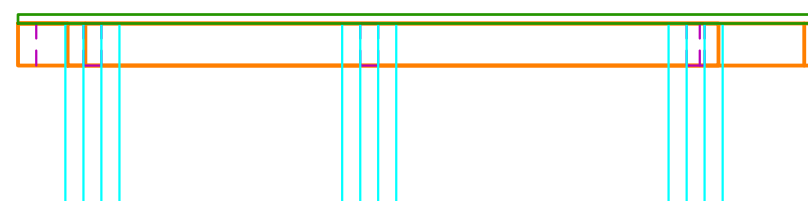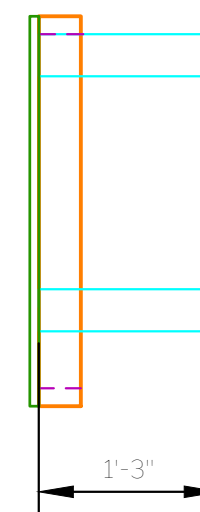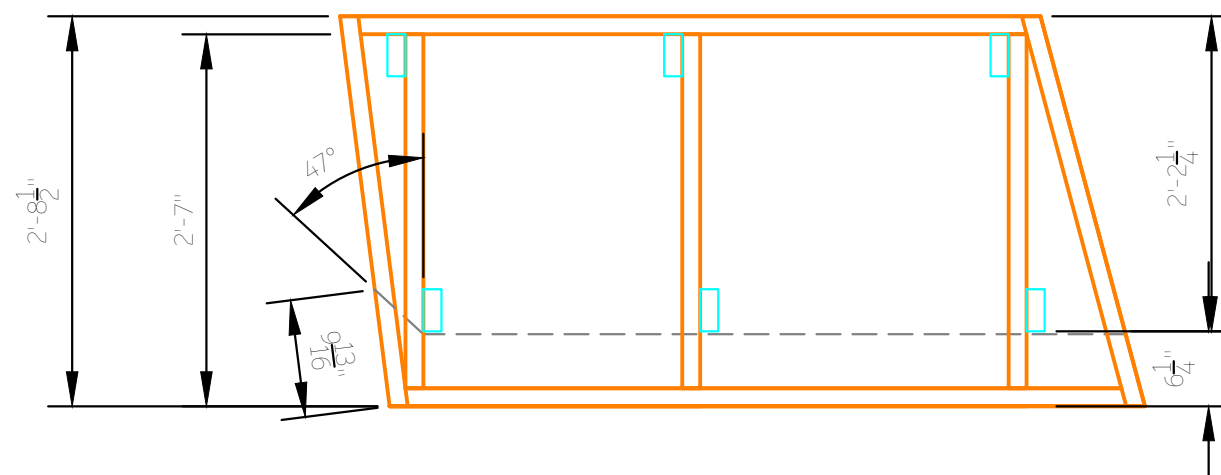

10.2 Platform 2, Section C - Leg Placement/ Inset
TOP, SIDE, FRONT VIEW

University of Arizona

College of Fine Arts

School of Theatre, Film, & Television

GENERAL NOTES

Toggle Measurements to right side
Use screws to fasten
Label each platform/ section
See Anna with any questions

LINE STYLES

2 x 4	OSB Lid	Hidden Lines	Legs	6" Inset

REVISION/ ISSUE	DATE
Rev 1	10/16/25

Director	Greg Pierotti
Technical Director	Daniel Staggs
Scenic Design	Irene Nguyen
Drafted By	Anna Fountain


Project Name

Love and Information


Platform 2 Section C

Orthographic & Toggle Layout


Plot Date	Sheet
10/21/25	5 of 13
Scale	
3/4" = 1'-0"	

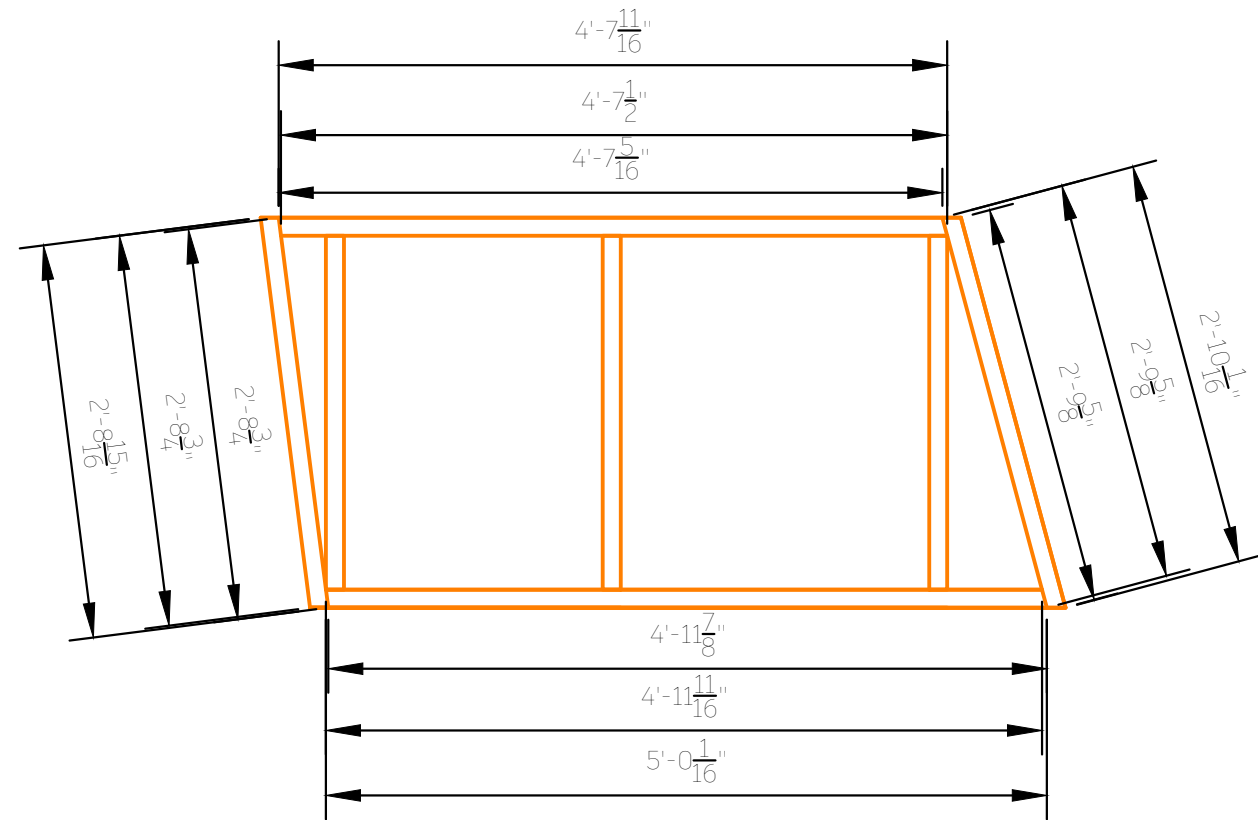

10.3 Platform 2, Section C - Angle Measurements

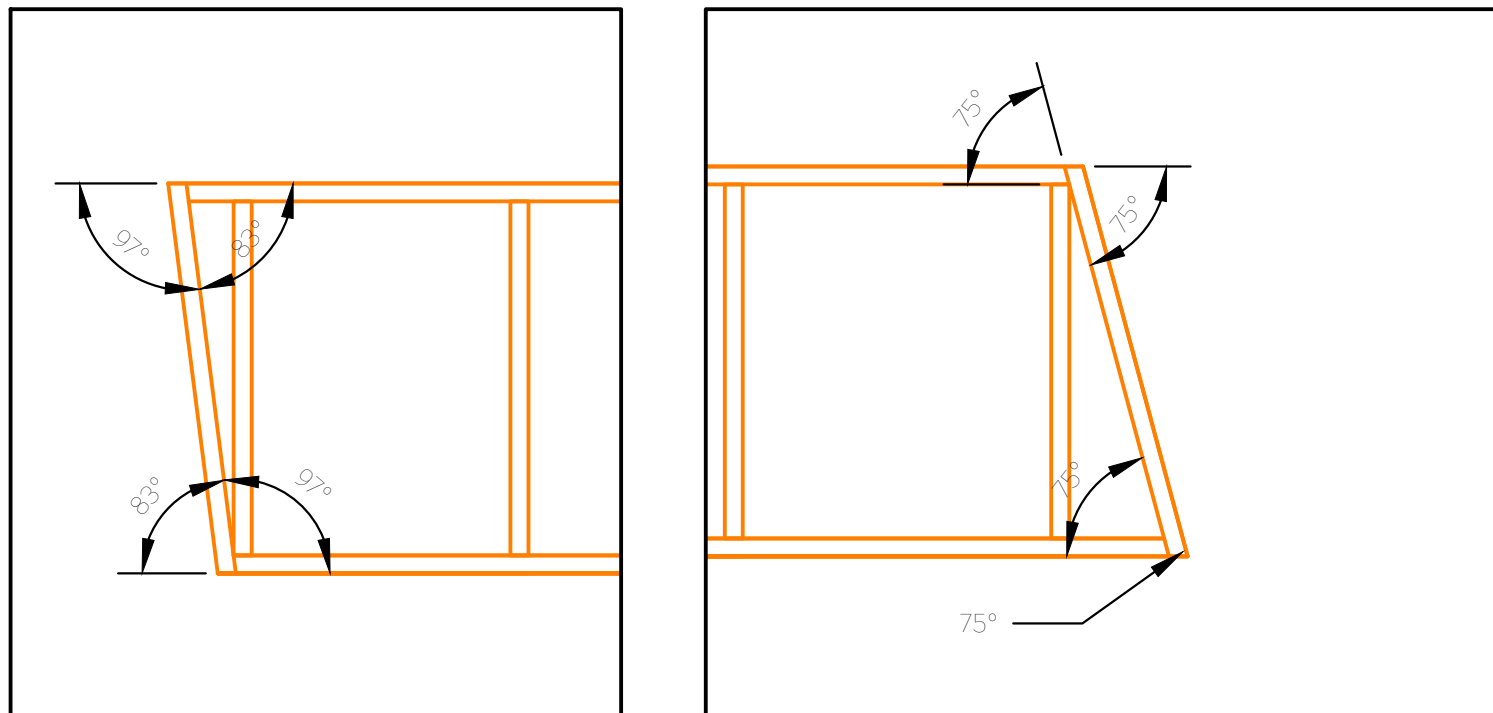

10.4 Platform 2, Section C - Angle Details

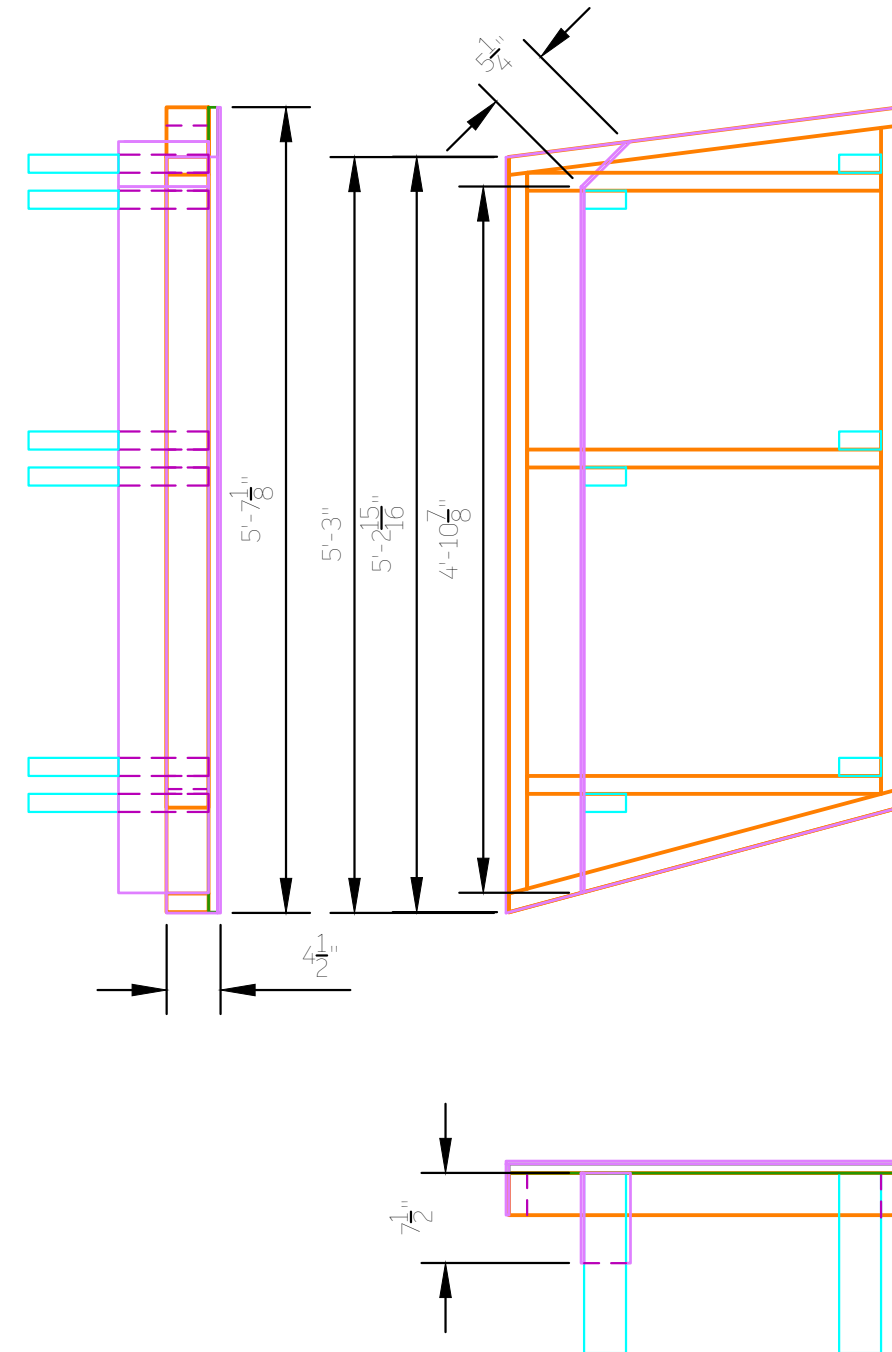

10.5 Platform 2, Section C - MDF Layout
TOP, SIDE, FRONT VIEW

GENERAL NOTES


Toggle Measurements to right side
Use screws to fasten
Label each platform/ section
Angle Measurements shows full 2x4
length as well as measurements once
angles have been cut
MDF Lid caps both sides
See Anna with any questions

LINE STYLES				
	2 x 4	OSB Lid	Hidden Lines	MDF Lid
	—	—	—	—



REVISION/ ISSUE		DATE
Rev 1		10/16/25
Director	Greg Pierotti	
Technical Director	Daniel Staggs	
Scenic Design	Irene Nguyen	
Drafted By	Anna Fountain	

Project Name
Love and Information
Platform 2 Section C
Angle Details & MDF Layout

Plot Date 10/21/25	Sheet 6 of 13
Scale 1/4" = 1'-0"	

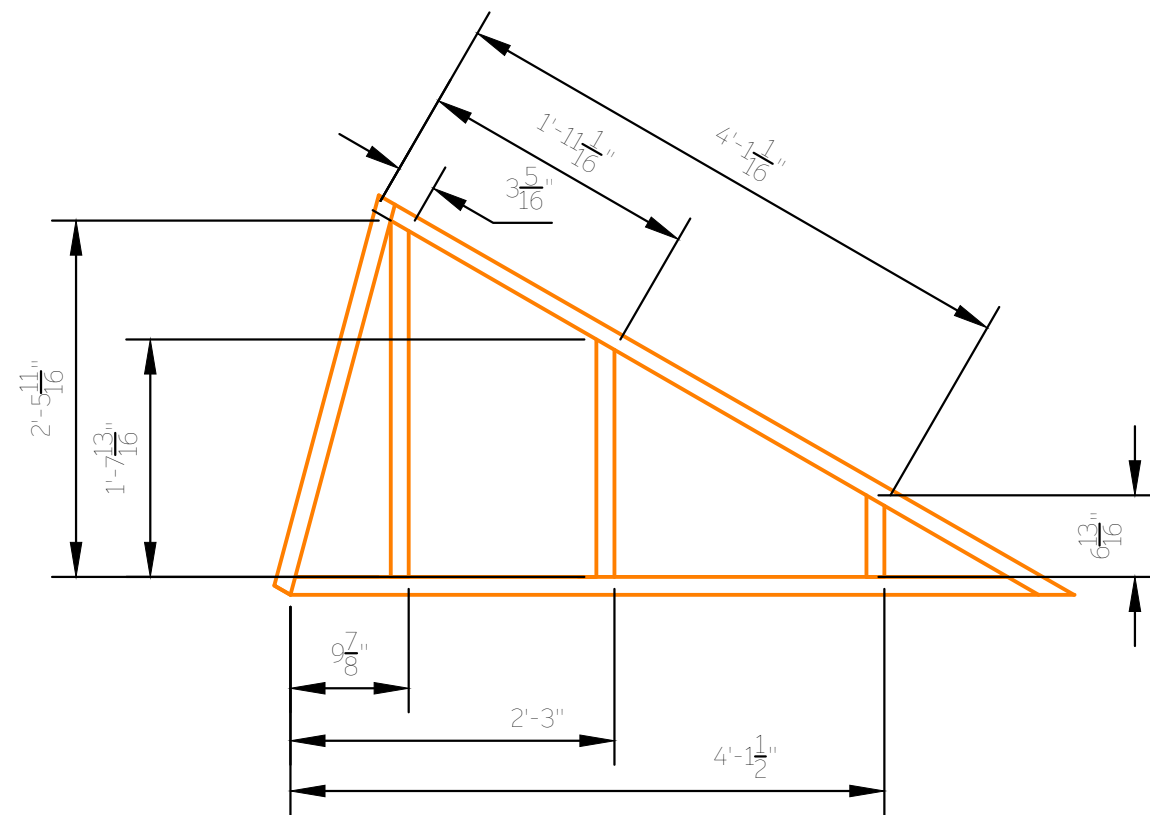

11.1 Platform 2, Section D - Toggle Placement

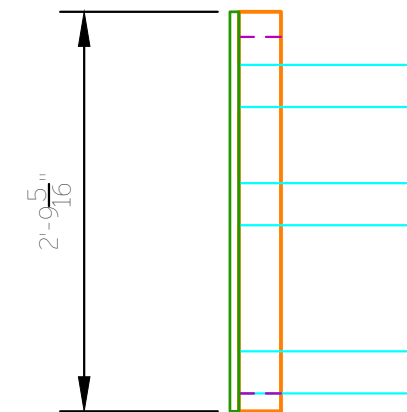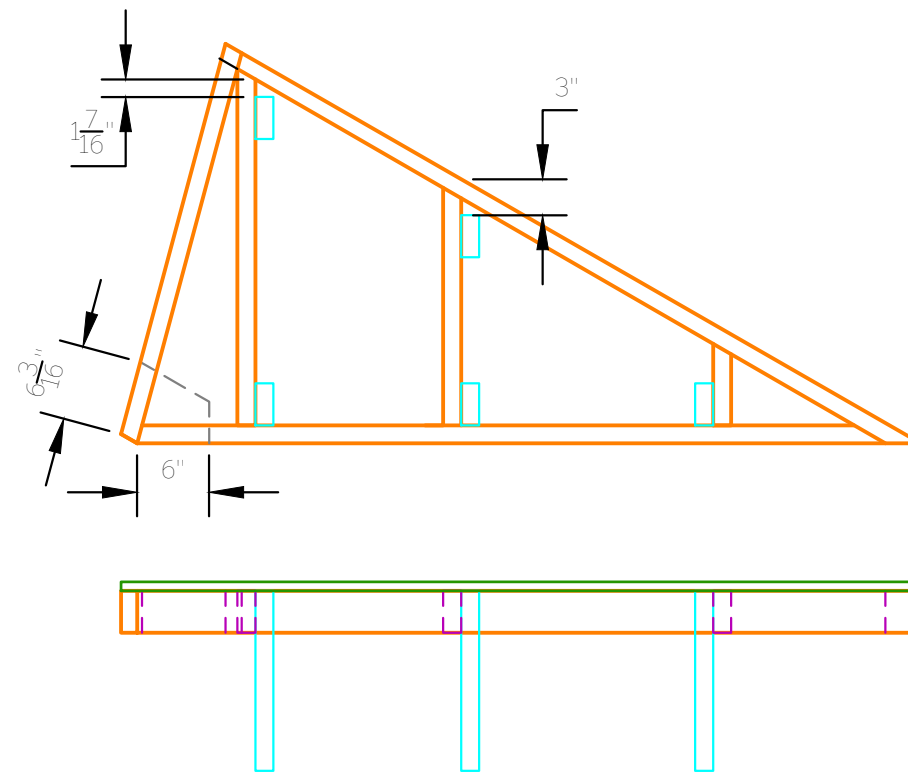

11.2 Platform 2, Section D - Leg Placement/ Inset
TOP, SIDE, FRONT VIEW

University of Arizona
College of Fine Arts
School of Theatre, Film, & Television



GENERAL NOTES

Toggle Measurements to right side

Use screws to fasten

Label each platform/ section

See Anna with any questions


LINE STYLES	2 x 4	OSB Lid	Hidden Lines	Legs	6" Inset
	—	—	—	—	---

REVISION/ ISSUE	DATE
Rev 1	10/16/25

Director	Greg Pierotti
Technical Director	Daniel Staggs
Scenic Design	Irene Nguyen
Drafted By	Anna Fountain


Project Name
Love and Information
Platform 2 Section D
Orthographic & Toggle Layout

Plot Date 10/21/25	Sheet 7 of 13
Scale 1/4" = 1'-0"	

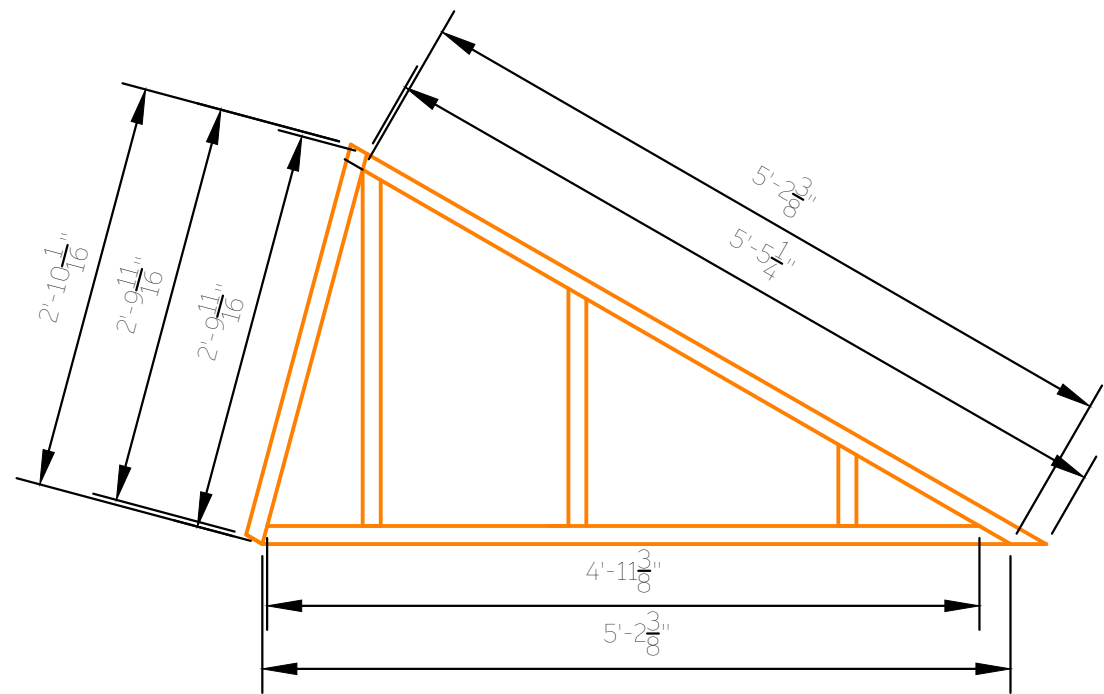



11.3 Platform 2, Section D - Angle Measurements

Scale: $\frac{3}{4}" = 1'-0"$

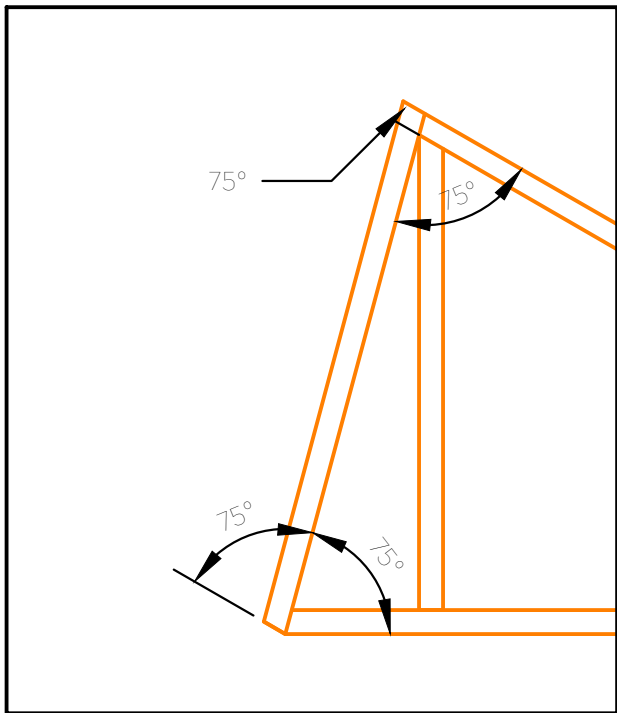


11.4 Platform 2, Section D - Angle Details

Scale: $1" = 1'-0"$

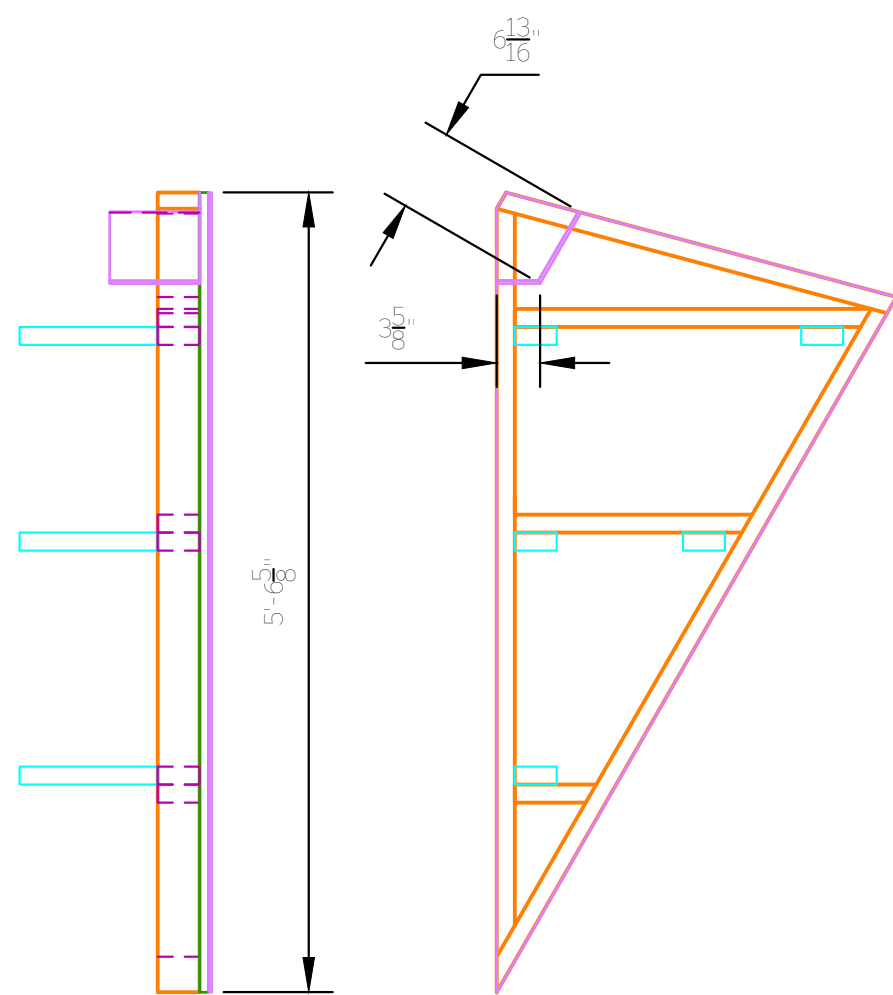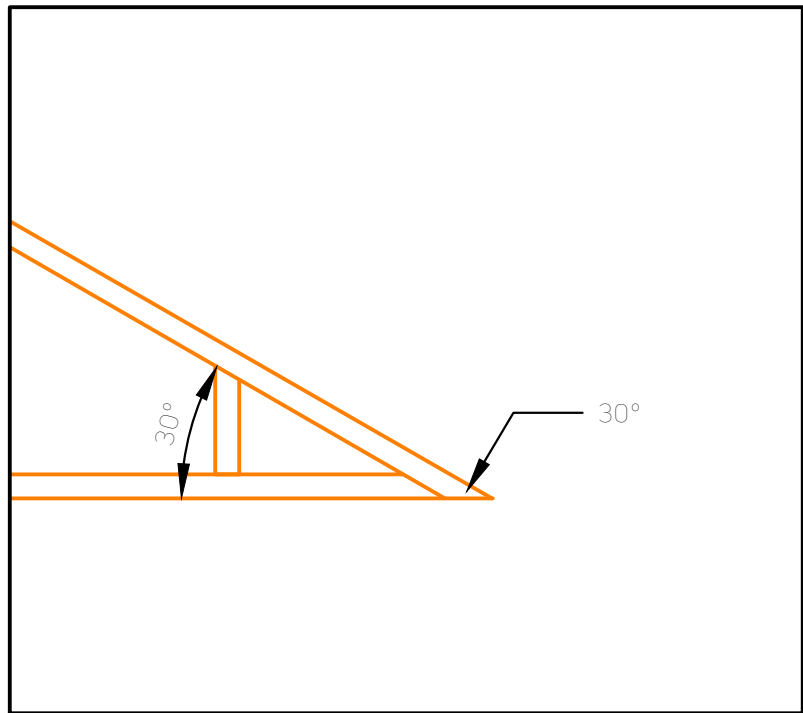

11.5 Platform 2, Section D - MDF Layout
TOP, SIDE, FRONT VIEW

Scale: $\frac{3}{4}" = 1'-0"$

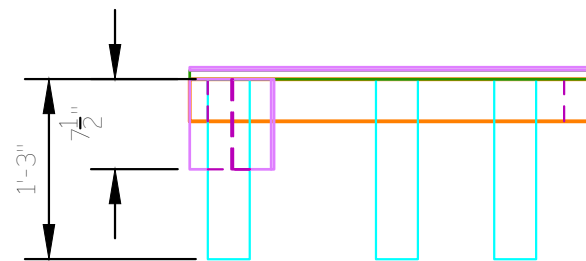

GENERAL NOTES


Toggle Measurements to right side
Use screws to fasten
Label each platform/ section
Angle Measurements shows full 2x4 length as well as measurements once angles have been cut
MDF Lid caps both sides
See Anna with any questions

LINE STYLES					
	2 x 4	OSB Lid	Hidden Lines	MDF Lid	


REVISION/ ISSUE		DATE
Rev 1		10/16/25
Director	Greg Pierotti	
Technical Director	Daniel Staggs	
Scenic Design	Irene Nguyen	
Drafted By	Anna Fountain	

Project Name
Love and Information
Platform 2 Section D
Angle Details & MDF Layout

Plot Date 10/21/25	Sheet 8 of 13
Scale Varies	

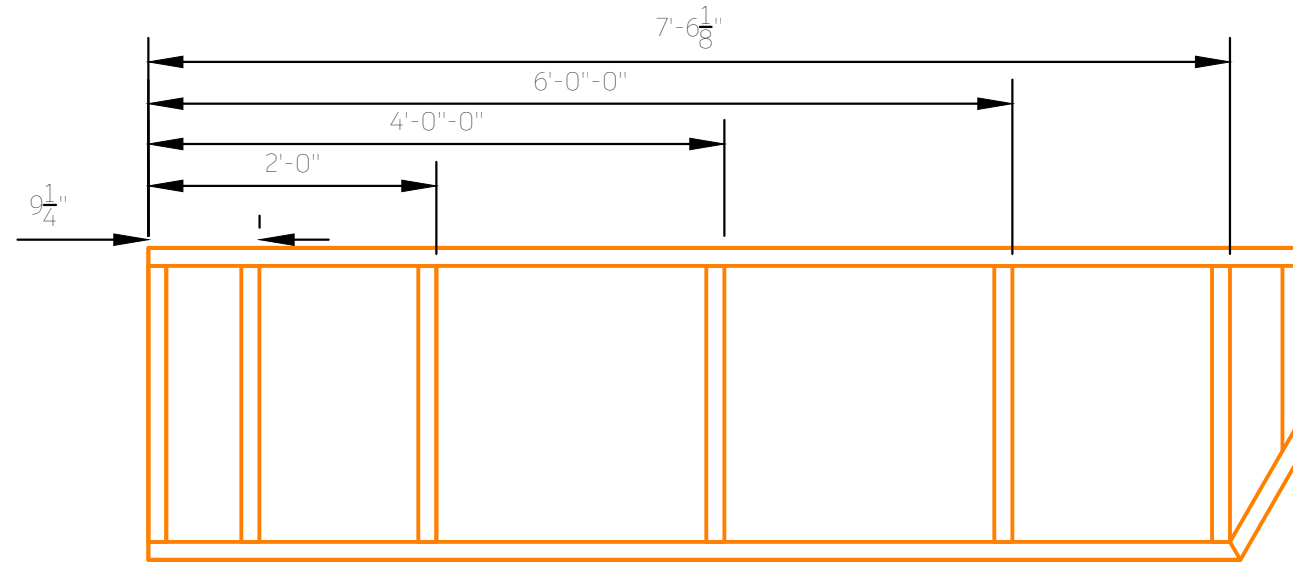

12.1 Platform 2, Section E - Toggle Placement

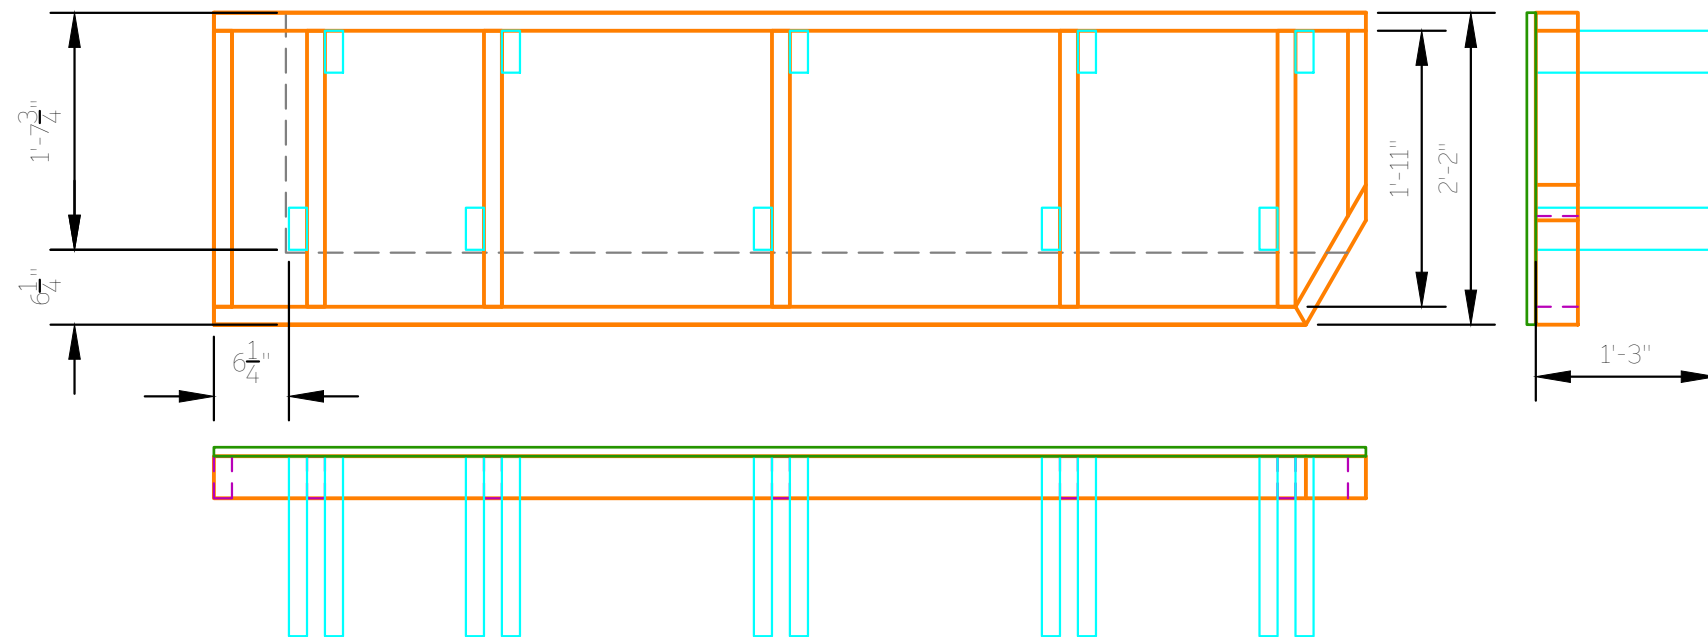

12.2 Platform 2, Section E - Leg Placement/ Inset
TOP, SIDE, FRONT VIEW

University of Arizona

College of Fine Arts

School of Theatre, Film, & Television

GENERAL NOTES

Toggle Measurements to right side
Use screws to fasten
Label each platform/ section
See Anna with any questions

LINE STYLES

2 x 4	OSB Lid	Hidden Lines	Legs	6" Inset

REVISION/ ISSUE	DATE
Rev 1	10/16/25

Director	Greg Pierotti
Technical Director	Daniel Staggs
Scenic Design	Irene Nguyen
Drafted By	Anna Fountain

Project Name

Love and Information
Platform 2 Section E
Orthographic & Toggle Layout

Plot Date


10/21/25

Scale

= 1'-0"


Sheet

9 of 13

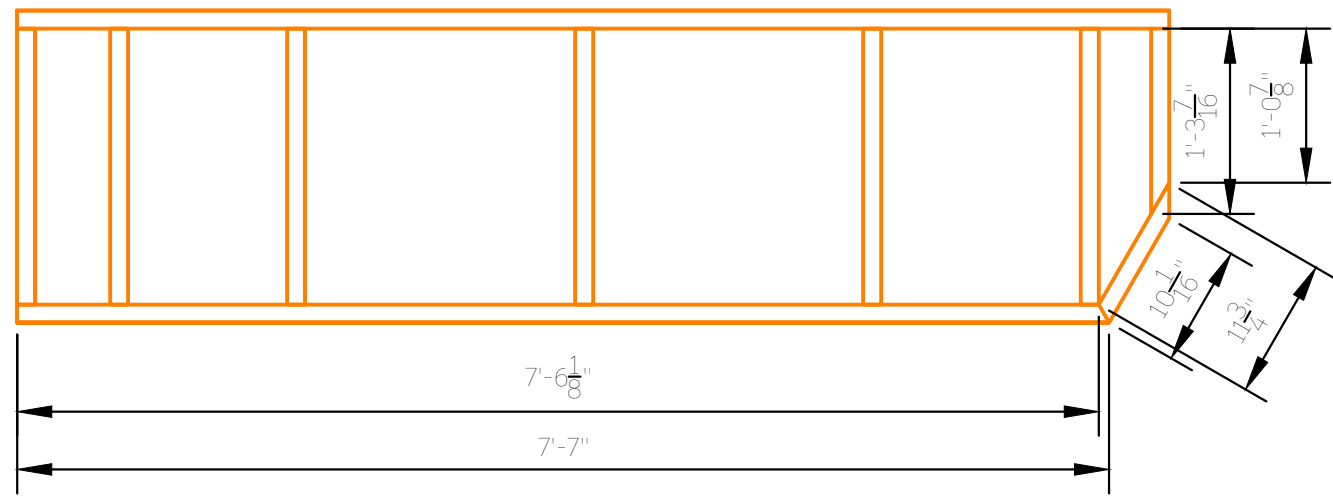


12.3 Platform 2, Section D - Angle Measurements

Scale: $\frac{3}{4}$ " = 1'-0"

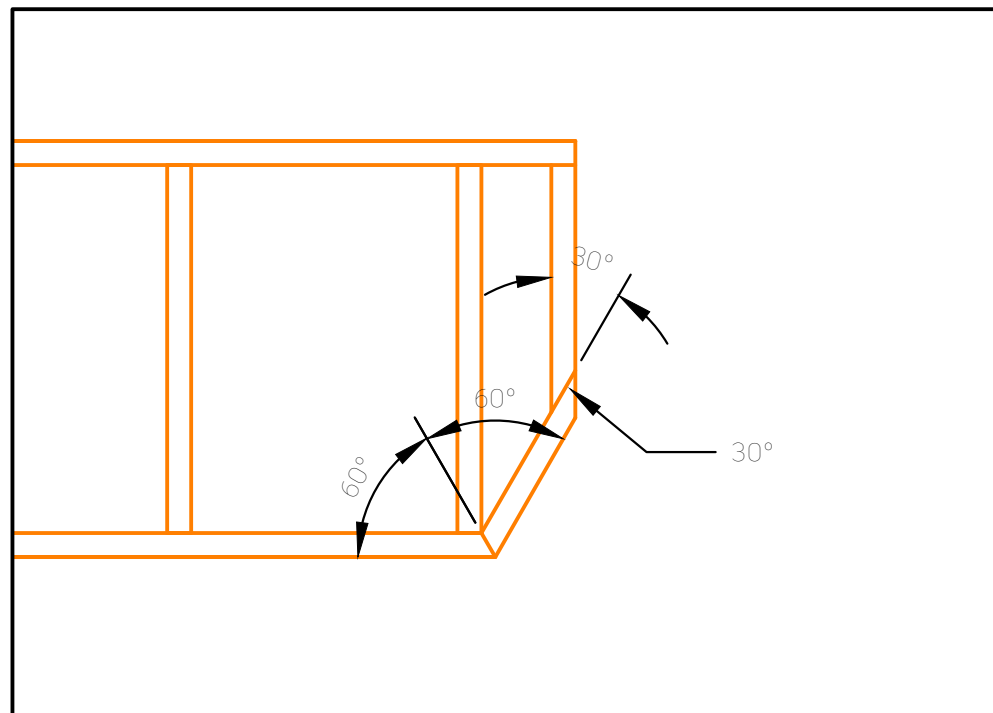

12.4 Platform 2, Section E - Angle Details

Scale: 1" = 1'-0"

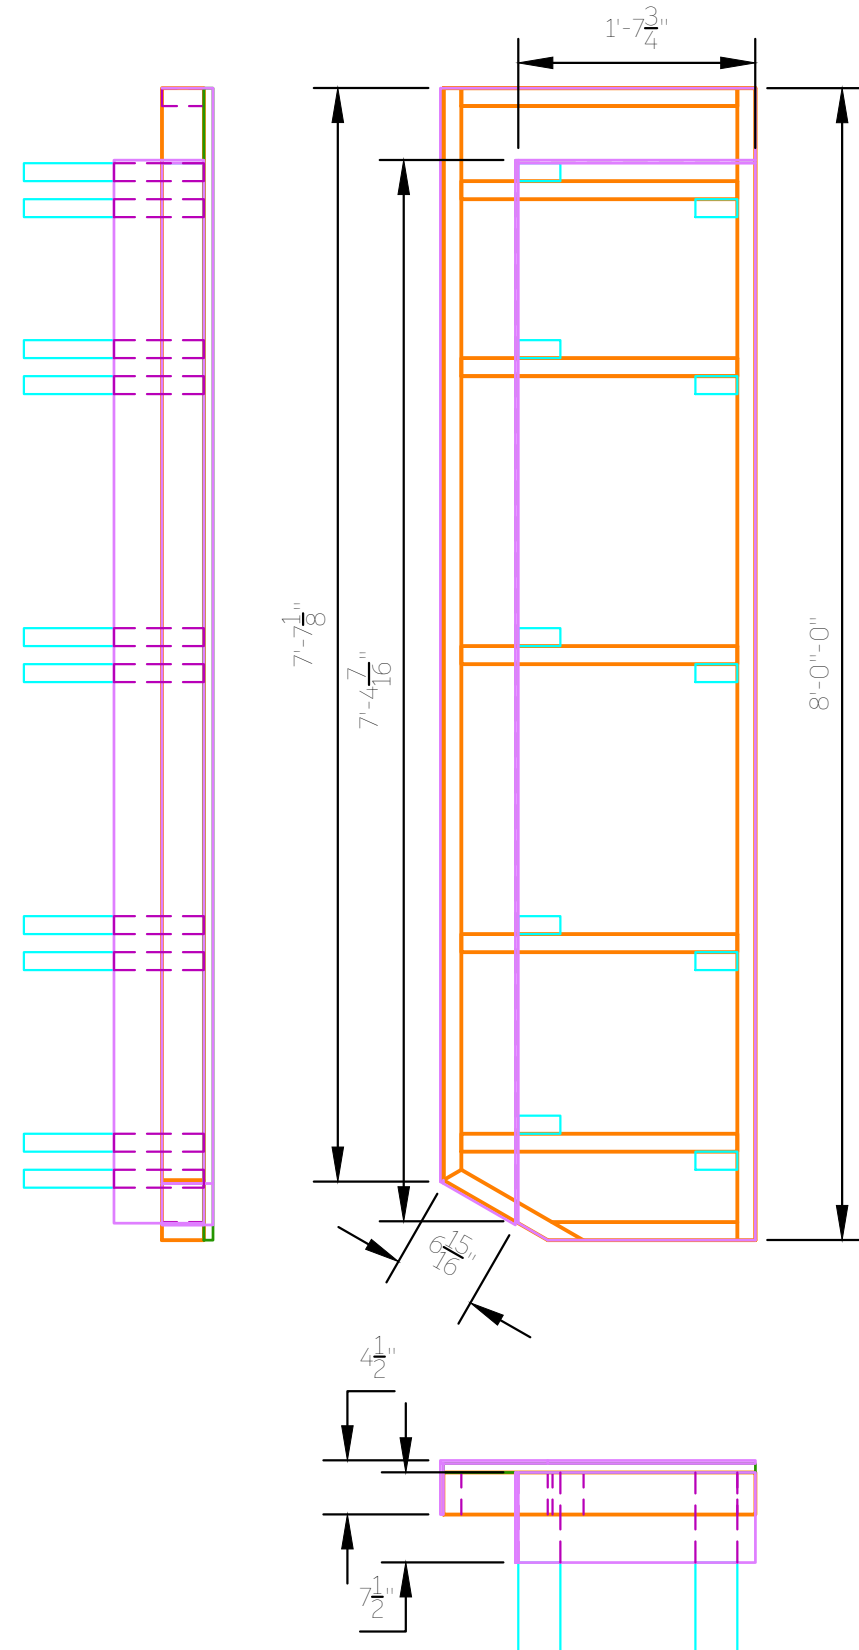

12.5 Platform 2, Section E - MDF Layout
TOP, SIDE, FRONT VIEW

Scale: $\frac{3}{4}$ " = 1'-0"

University of Arizona

College of Fine Arts

School of Theatre, Film, & Television

GENERAL NOTES

Toggle Measurements to right side
Use screws to fasten

Label each platform/ section

Angle Measurements shows full 2x4
length as well as measurements once
angles have been cut

MDF Lid caps both sides

See Anna with any questions

LINE STYLES

2 x 4	OSB Lid	Hidden Lines	MDF Lid

REVISION/ ISSUE	DATE
Rev 1	10/16/25

Director	Greg Pierotti
Technical Director	Daniel Staggs
Scenic Design	Irene Nguyen
Drafted By	Anna Fountain

Project Name

Love and Information


Platform 2 Section E

Angle Details & MDF Layout


Plot Date	Sheet
10/21/25	10 of 13
Scale	Varies

NOTE

Stock platform toggles
are assumed to be 2'-0"
on center

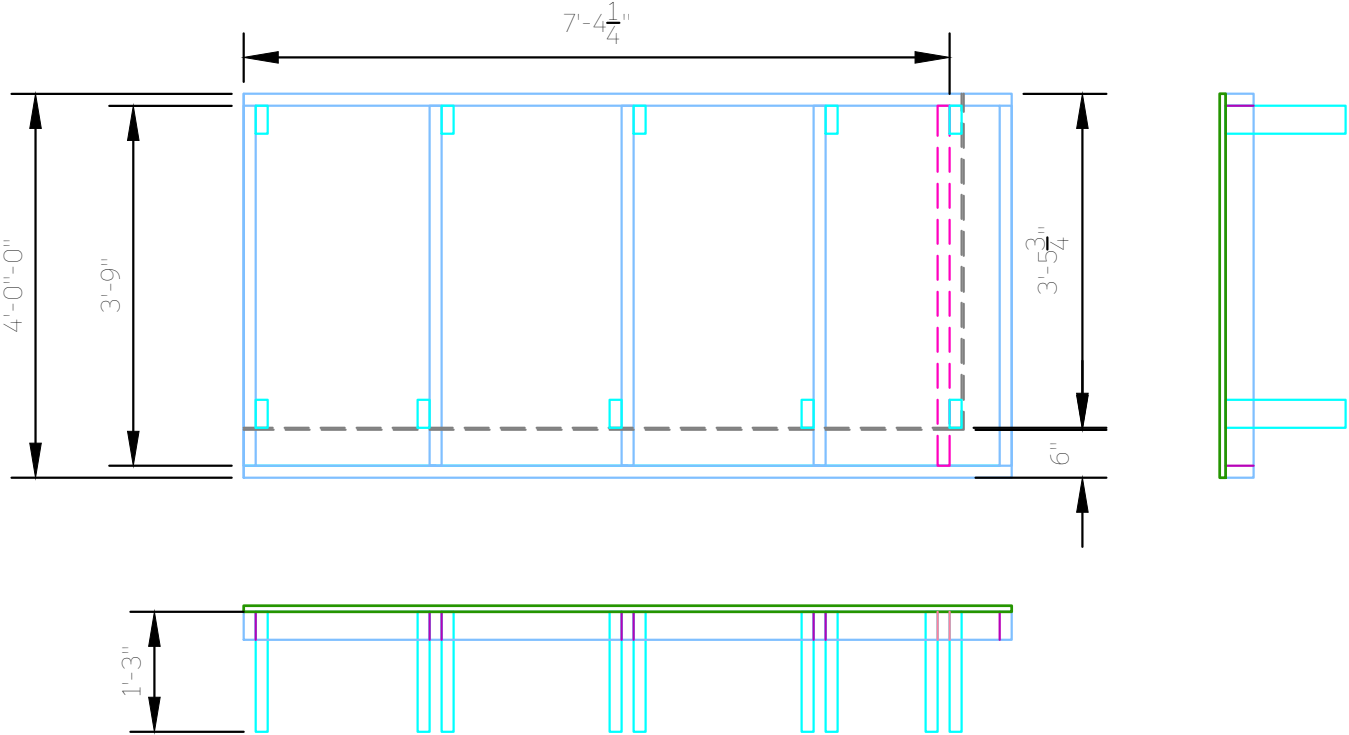

13.1 Platform 2, Section F - Stock Platform Toggle Modifications/ Leg Placement
TOP, SIDE, FRONT VIEW

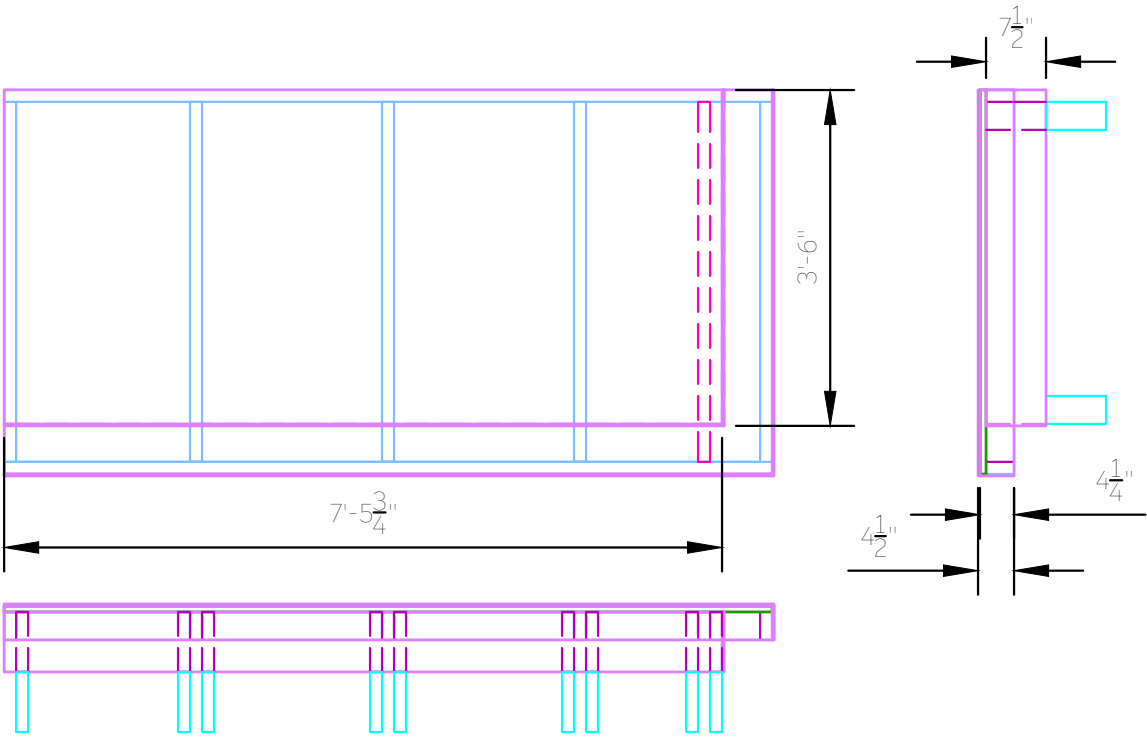

13.2 Platform 2, Section F - Stock Platform MDF
TOP, SIDE, FRONT VIEW

University of Arizona
College of Fine Arts
School of Theatre, Film, & Television

GENERAL NOTES

Use and modify a stock 4'-0" x 8'-0" platform
Toggle Measurements to right side
Use screws to fasten
Label each platform/ section
See Anna with any questions


LINE STYLES	6" Inset	MDF Lid			
	---	---			
	Existing Platform (Framing) (Red)	Existing Platform Modifications (Pink)	OSB Lid	Hidden Lines	Legs
	---	---	---	---	---

REVISION/ ISSUE		DATE
Rev 1		10/16/25
Director	Greg Pierotti	
Technical Director	Daniel Staggs	
Scenic Design	Irene Nguyen	
Drafted By	Anna Fountain	

Project Name

Love and Information
Platform 2 Section F
Modification & MDF Layout

Plot Date 10/22/25	Sheet 11 of 13
Scale 1/4" = 1'-0"	

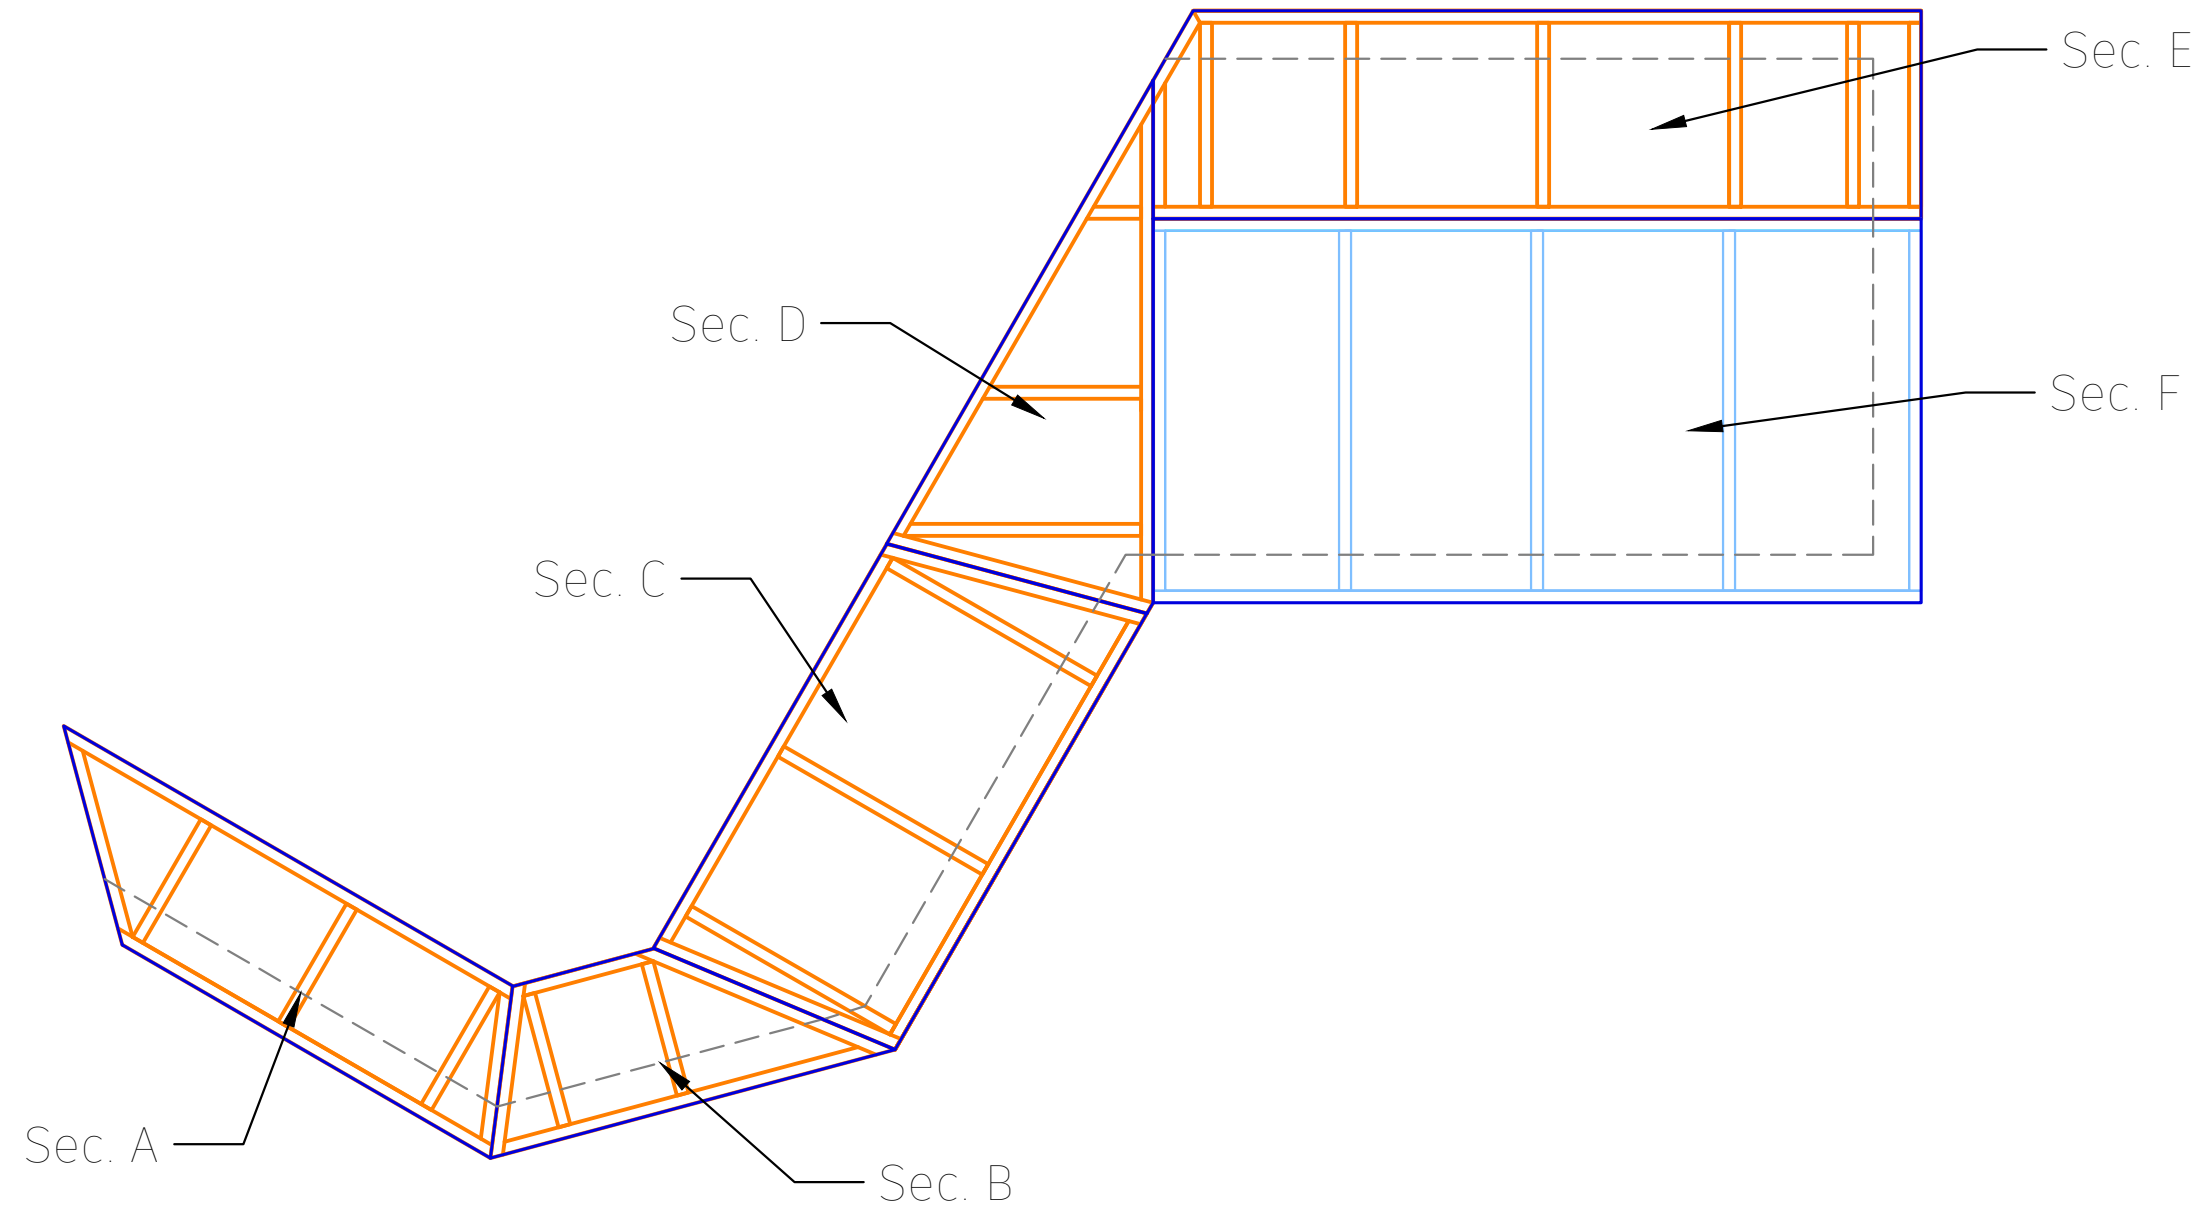

University of Arizona

College of Fine Arts

School of Theatre, Film, & Television

GENERAL NOTES

Full platform layout as shown with toggles

Layout does not include MDF facing

Layout shown for general idea of lineup, no specific measurements given

If platforms do not perfectly align, make audience face flush (As shown by 6" inset)

Bolt all platforms together

See Anna with any questions

LINE STYLES

Platform Outline	2 x 4	Framing (2x4)	6" Inset		

REVISION/ ISSUE	DATE
Rev 1	10/16/25

Director	Greg Pierotti
Technical Director	Daniel Staggs
Scenic Design	Irene Nguyen
Drafted By	Anna Fountain

Project Name

Love and Information

Platform 2 Overview/ Layout

Plot Date	Sheet
10/22/25	13 of 13
Scale	
= 1'-0"	